


Cyan/ Blue = Movement (Doors + Arms)

Magenta = Fixed

Green = Movable


Gray = Trench

Building A - Fabrication Shop

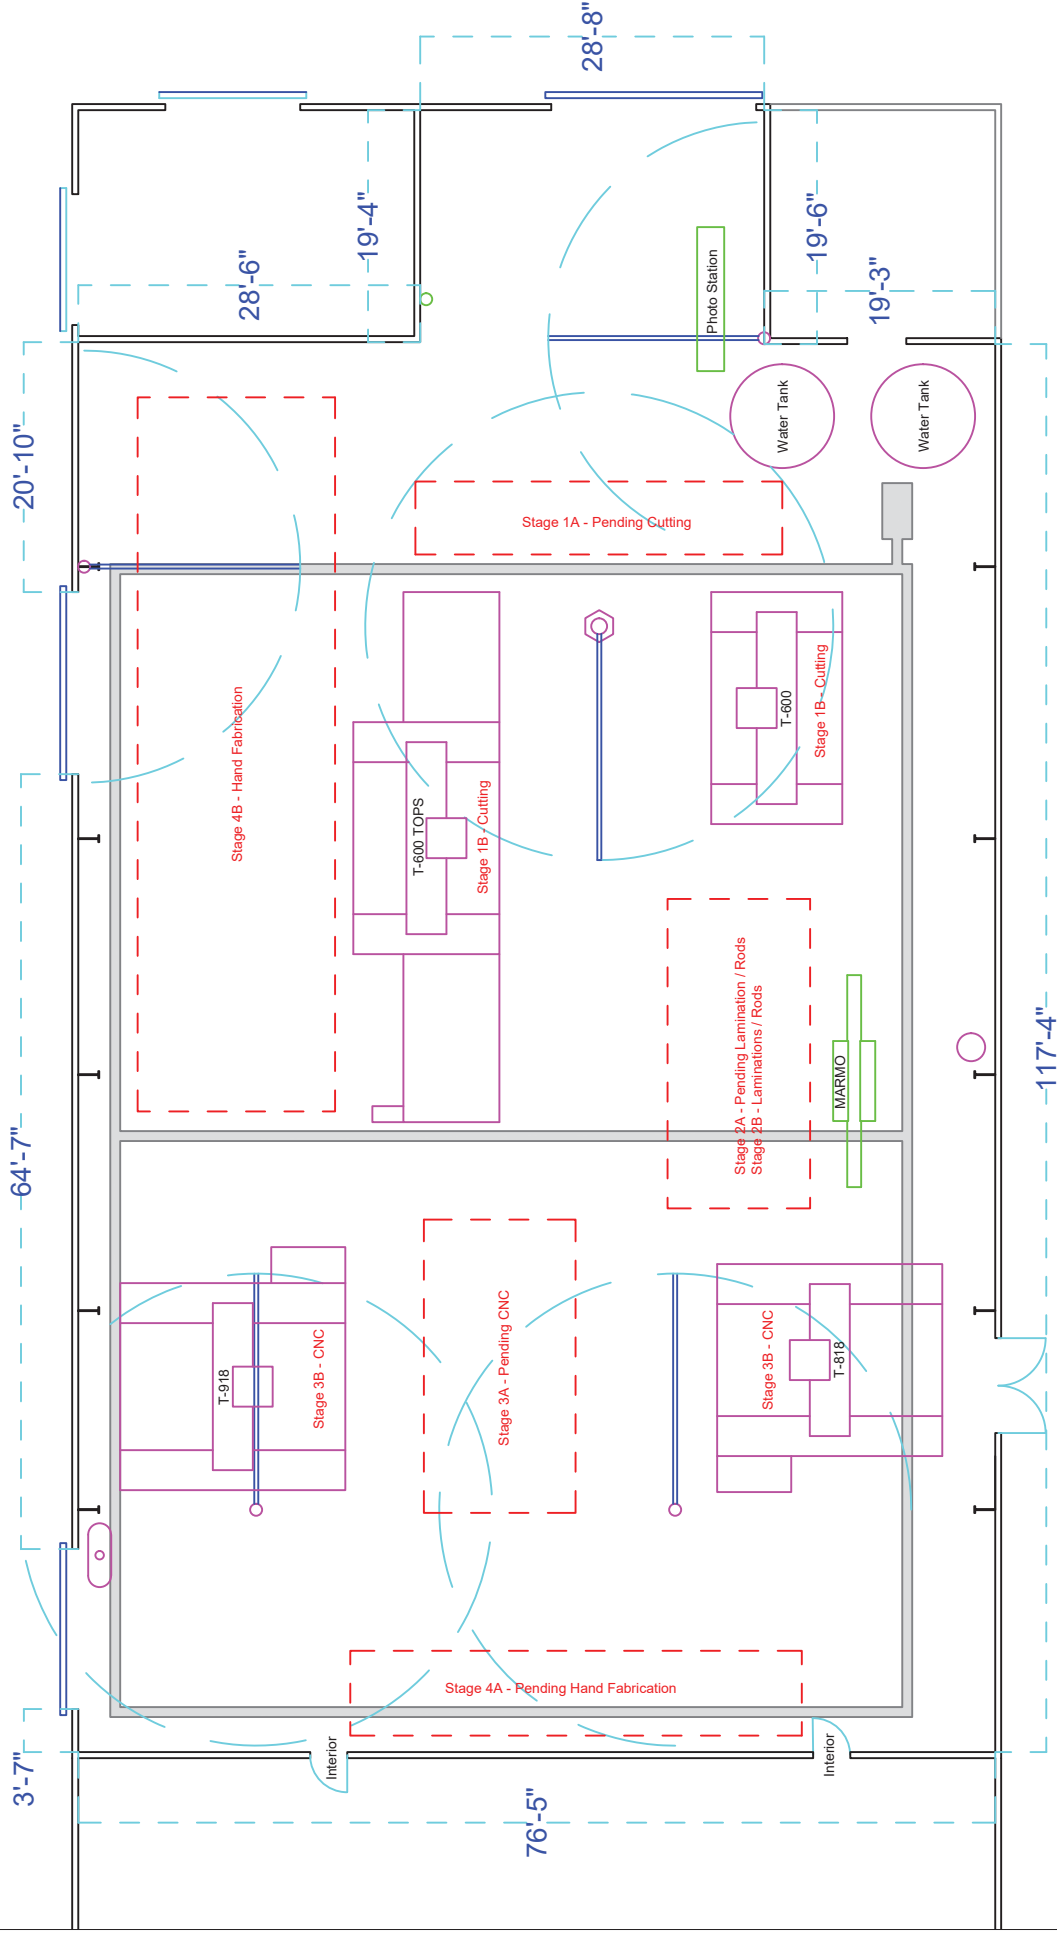

Scale : $\frac{1}{16}" = 1'$

Building A - Fabrication Shop

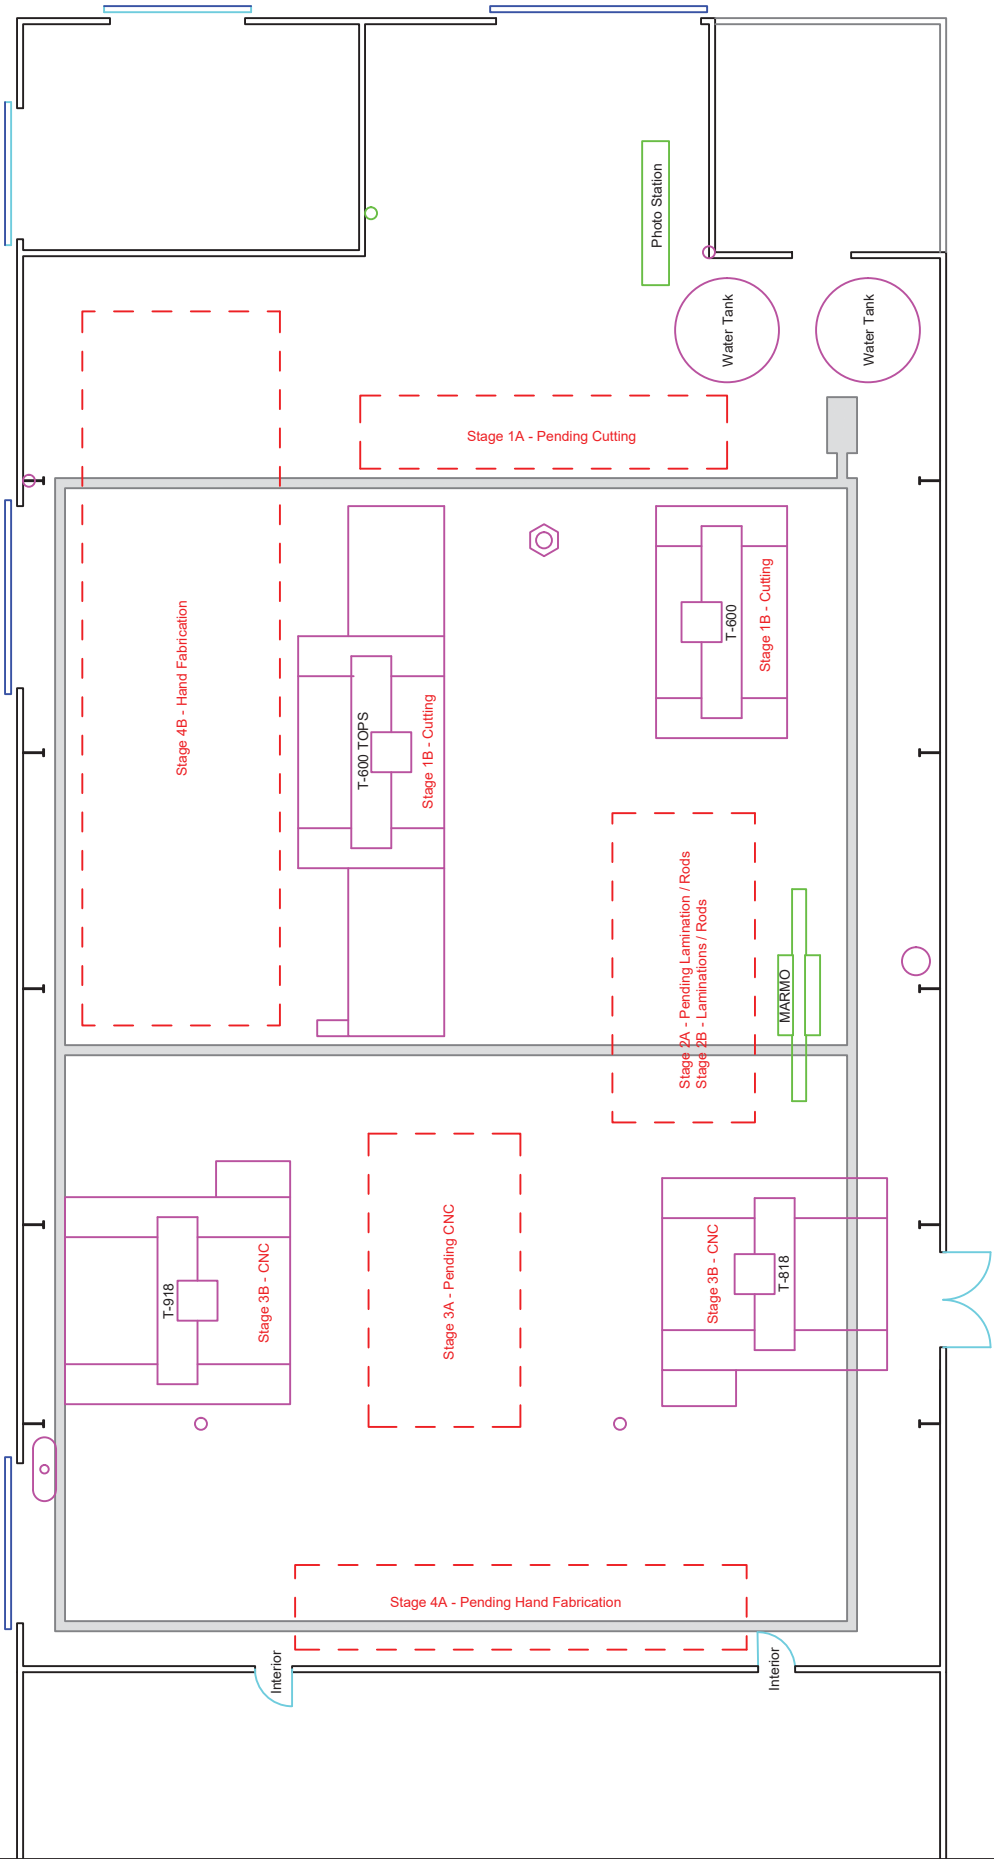

Scale : 1/16" = 1'